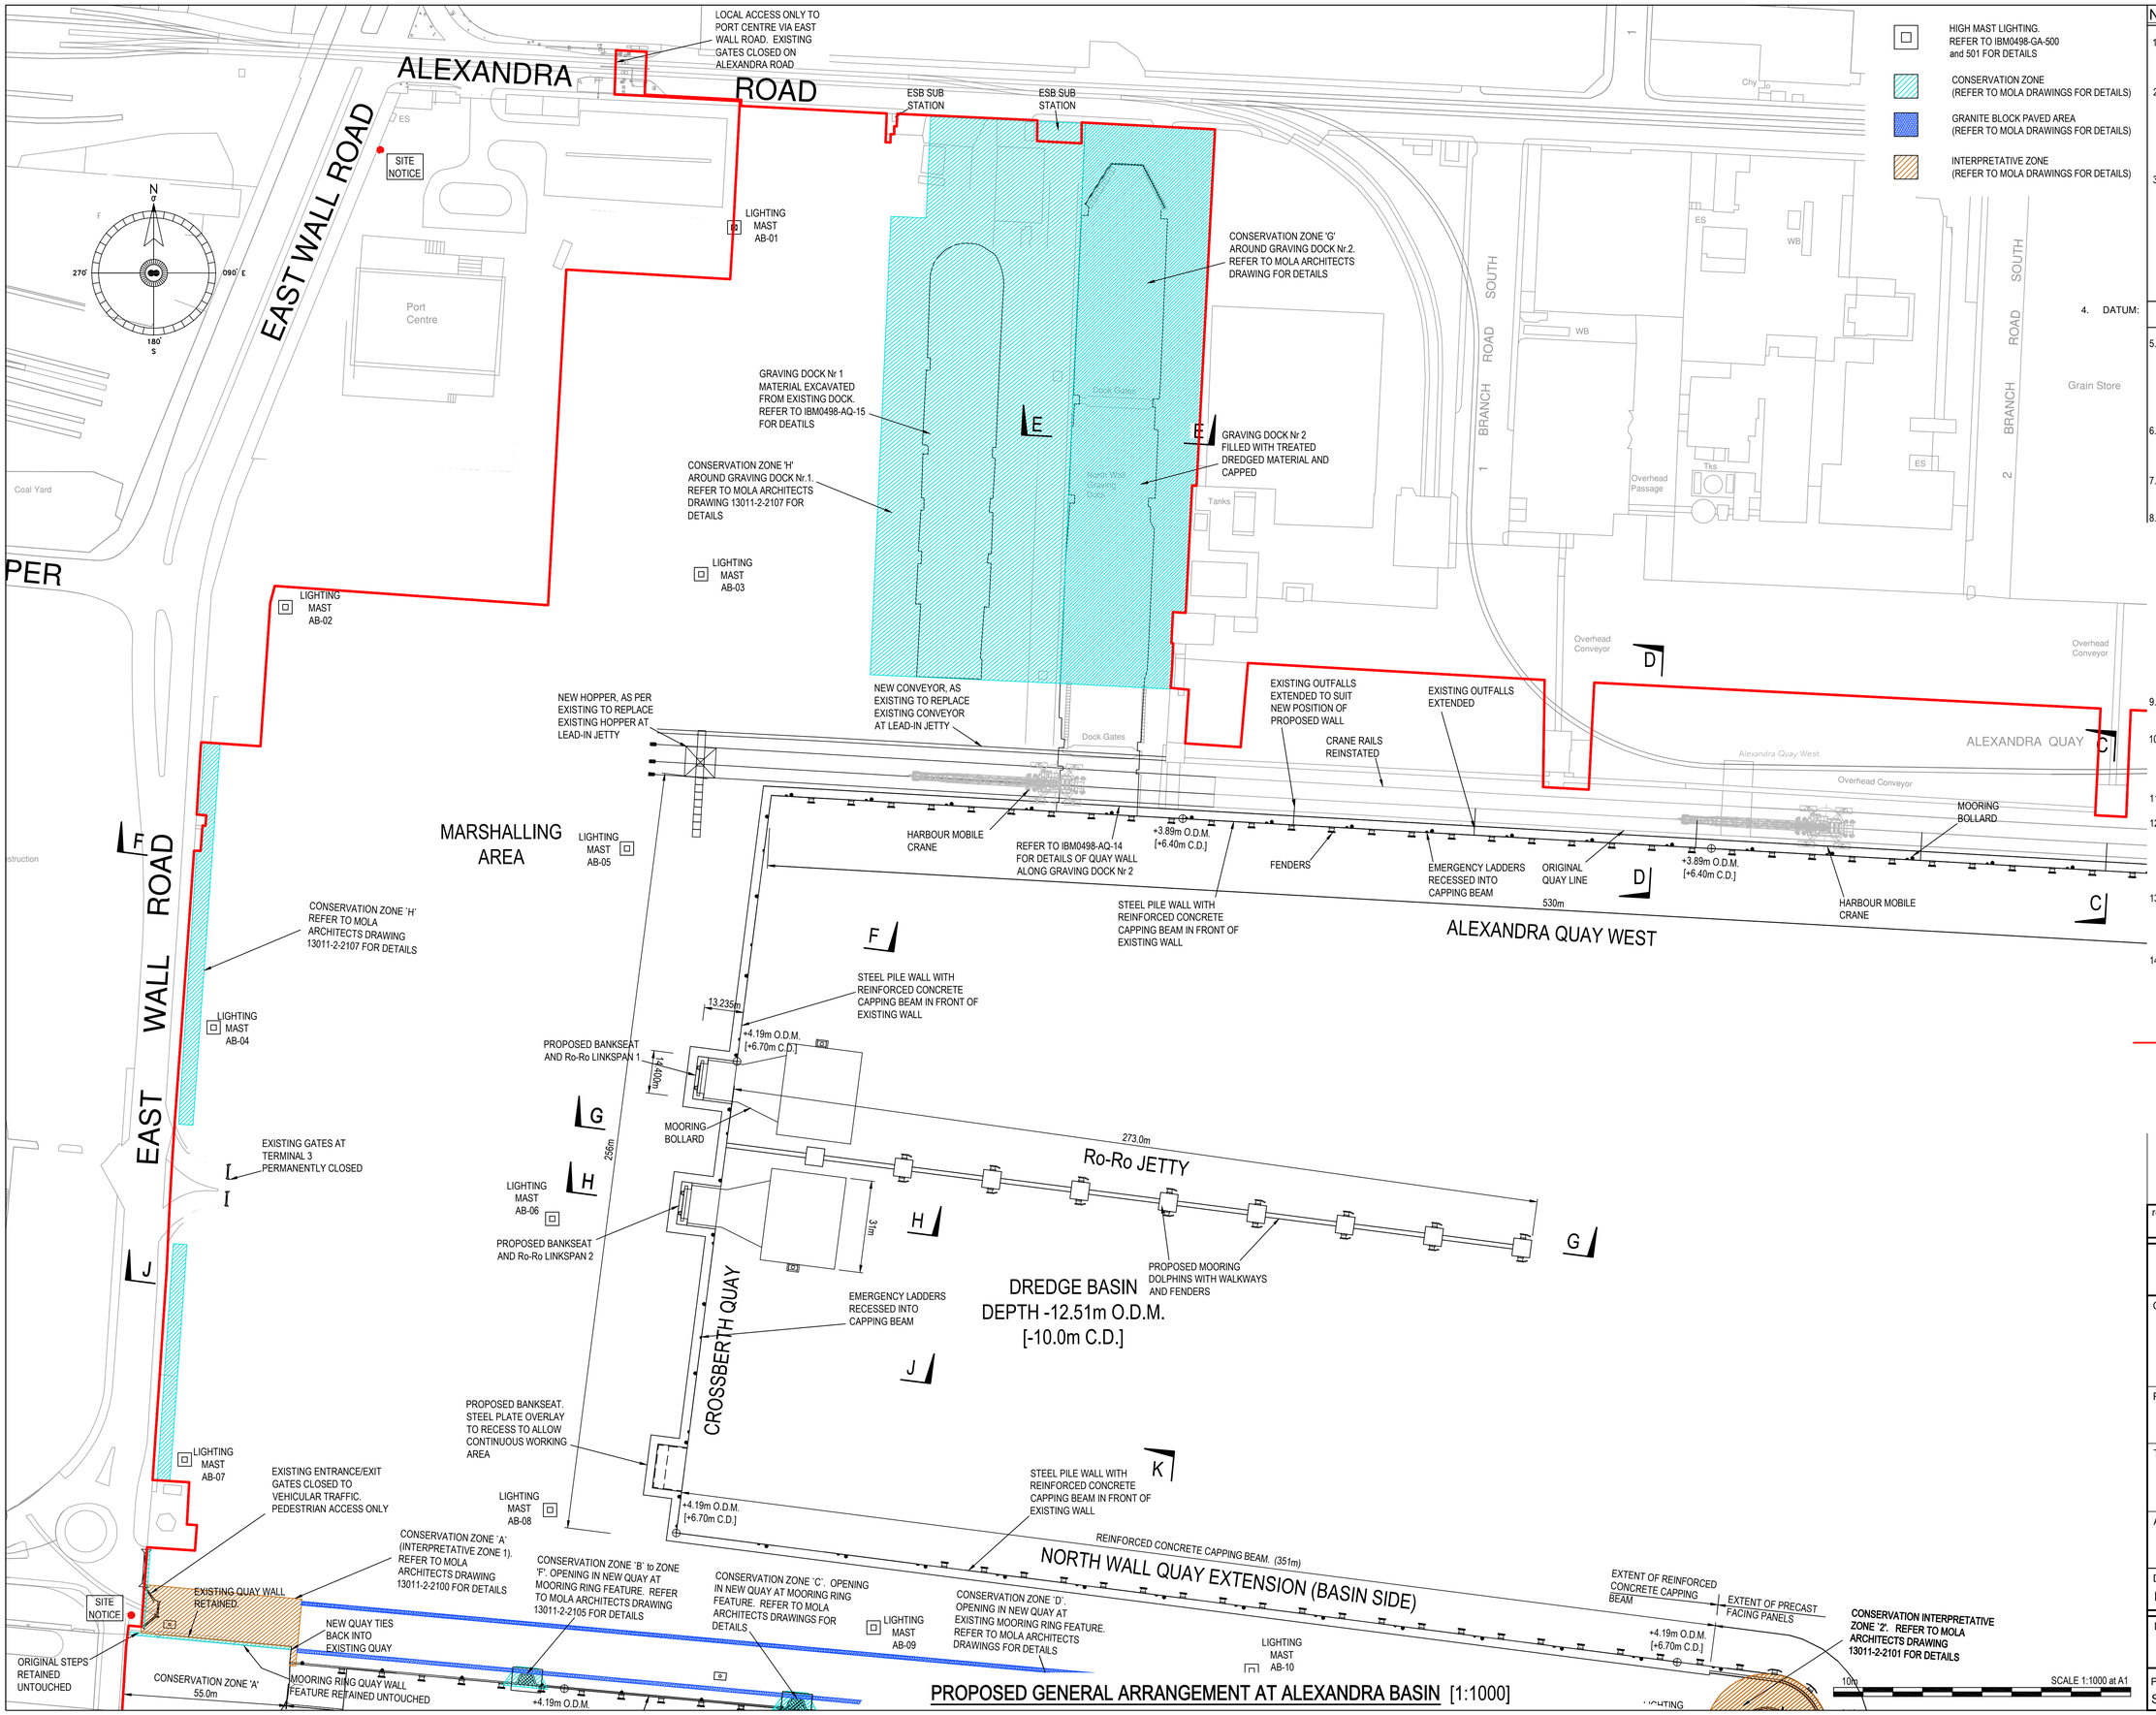

PROPOSED GENERAL ARRANGEMENT AT ALEXANDRA BASIN [1:1000]

HIGH MAST LIGHTING. REFER TO IBM0498-GA-500 and 501 FOR DETAILS

CONSERVATION ZONE (REFER TO MOLA DRAWINGS FOR DETAILS)

GRANITE BLOCK PAVED AREA (REFER TO MOLA DRAWINGS FOR DETAILS)

INTERPRETATIVE ZONE (REFER TO MOLA DRAWINGS FOR DETAILS)

NOTES

1. Verifying Dimensions.
   The contractor shall verify dimensions against such other drawings or site conditions as pertain to this part of the work.
2. Existing Services.
   Any information concerning the location of existing services indicated on this drawing is intended for general guidance only. It shall be the responsibility of the contractor to determine and verify the exact horizontal and vertical alignment of all cables, pipes, etc. (both underground and overhead) before work commences.
3. Issue of Drawings.
   Hard copies, dwf and pdf will form a controlled issue of the drawing. All other formats (dwg, dxf etc.) are deemed to be an uncontrolled issue and any work carried out based on these files is at the recipients own risk. RPS will not accept any responsibility for any errors arising from the use of these files, either by human error by the recipient, listing of un-dimensioned measurements, compatibility issues with the recipient's software, and any errors arising when these files are used to aid the recipients drawing production, or setting out on site.
4. DATUM: Ordnance Datum Malin (Unless Noted Otherwise)
5. DUBLIN PORT COMPANY ORDNANCE SURVEY IRELAND LICENCE No. EN 0001614 © ORDNANCE SURVEY IRELAND/ GOVERNMENT OF IRELAND
6. ALL LEVELS RELATIVE TO ORDNANCE DATUM MALIN UNLESS NOTED OTHERWISE
7. [**.**m C.D.] REFER TO LEVELS AT CHART DATUM (DUBLIN PORT)
8. ORDNANCE DATUM MALIN [O.D.M.]
   2.51m
   CHART DATUM [C.D] (DUBLIN PORT)
9. H.A.T. HIGHEST ASTRONOMICAL TIDE
   L.A.T. LOWEST ASTRONOMICAL TIDE
10. ELEVATION LOCATION AND DIRECTION (KEY PLAN ONLY)
11. REFER TO IBM0498-GA-013 FOR OVERALL SITE PLAN.
12. ALEXANDRA BASIN GENERAL ARRANGEMENT DRAWINGS: IBM0498-GA-014 to 016
    NEW BERTH 52 GENERAL ARRANGEMENTS: IBM0498-GA-017
13. REFER TO IBM0498-AQ-016 FOR ALEXANDRA QUAY WEST SECTION DETAILS AND IBM0498-CB-015 to 018 FOR CROSSBERTH QUAY SECTION DETAILS
14. DUBLIN PORT COMPANY TO INSTALL APPROXIMATELY 10NR TEMPORARY ARTIFICIAL BLACK GUILLEMOT NEST BOXES FOR THE DURATION OF THE CONSTRUCTION AND 10NR. PERMANENT BLACK GUILLEMOT NESTING BOXES INCORPORATED INTO THE NEW QUAYS.

PLANNING BOUNDARY UNDER THIS APPLICATION

TOTAL BOUNDARY AREA: 5348426 m^2 (534.843ha)

SITE NOTICES

rev	amendments	drawn	date

RPS
Elmwood House
74 Boucher Road
Belfast
BT12 6RZ
T +44 (0) 28 90 667914
F +44 (0) 28 90 668286
W www.rpsgroup.com/ireland
E ireland@rpsgroup.com

Client
COMHLACHT CHALAFORT ÁTHA CLIATH
DUBLIN PORT COMPANY

Project
Alexandra Basin Redevelopment

Title
Proposed General Arrangement at Alexandra Basin Sheet 2

Architect
-

Drawing Status	Sheet Size	Drawing Scale
Planning	A1	1:1000

Drawing Number	Rev
IBM0498-GA-015	-

Project Leader	Drawn By	Date	Initial Review
S.A.H.	M.H.	Jan 2014	S.A.H.